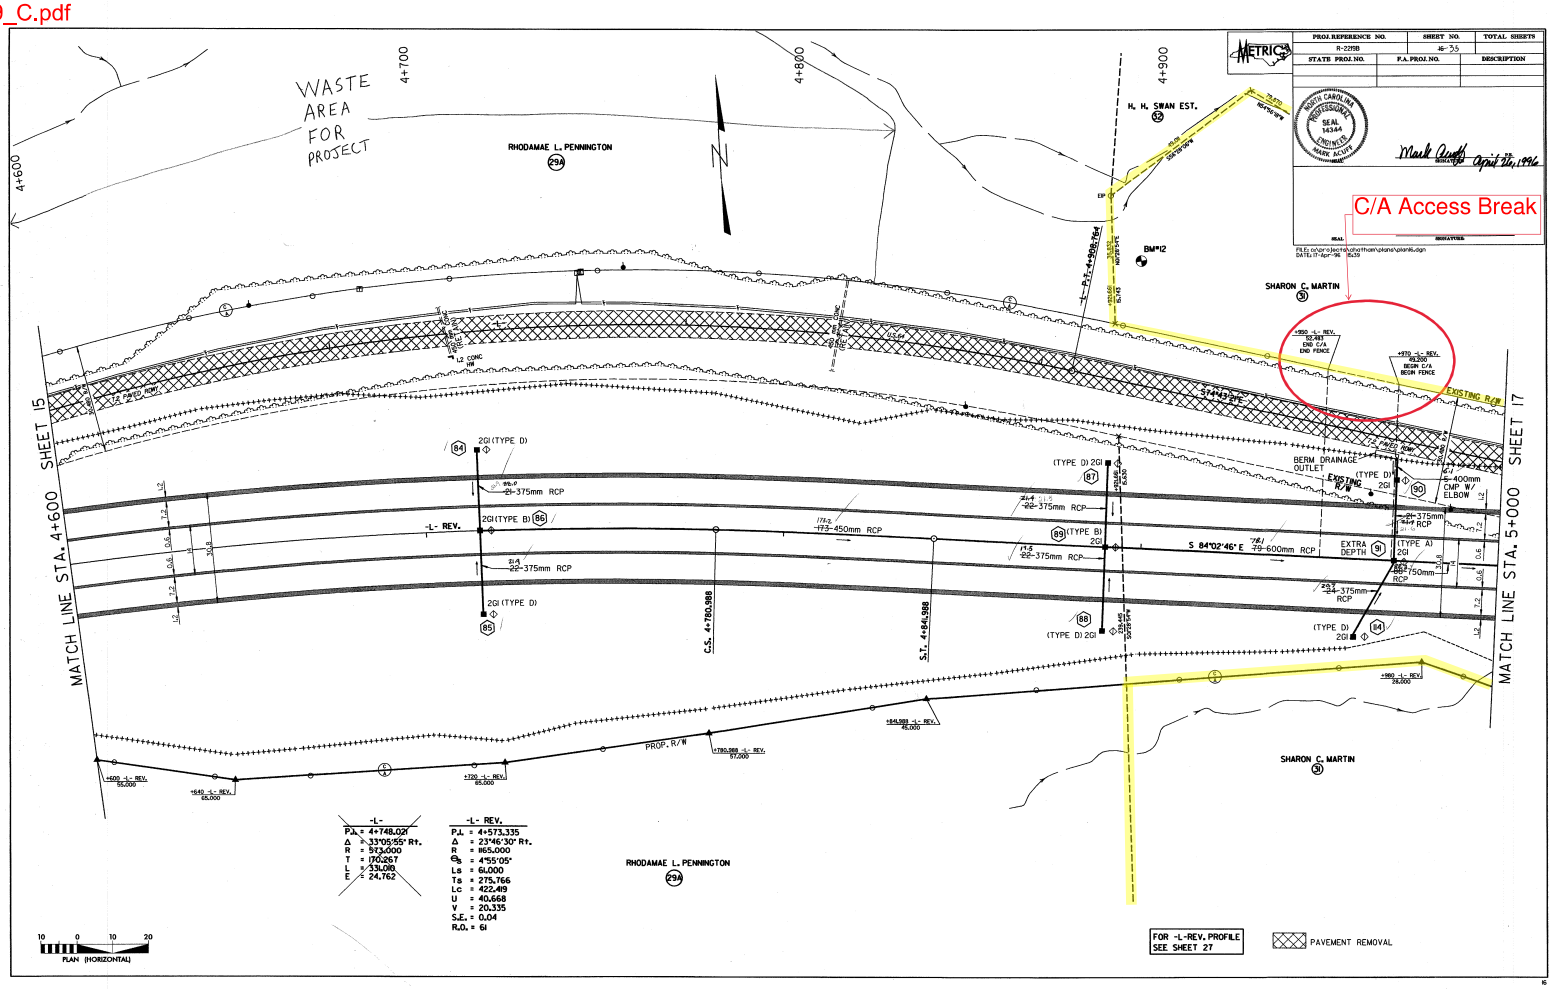
WASTE AREA FOR PROJECT
RHODAMAE L. PENNINGTON
29A
H. H. SWAN EST.
32
SHARON C. MARTIN
31
BM#12
MATCH LINE STA. 4+600 SHEET 15
MATCH LINE STA. 5+000 SHEET 17
-L- REV.
S 84°02'46" E
BERM DRAINAGE OUTLET
EXTRA DEPTH
C.S. 4+780.988
S.T. 4+841.988
PROP. R/W
EXISTING R/W
-L-
P.I. = 4+748.021
Δ = 33°05'55" Rt.
R = 573.000
T = 170.267
L = 331.010
E = 24.762
-L- REV.
P.I. = 4+573.335
Δ = 23°46'30" Rt.
R = 1165.000
θs = 4°55'05"
Ls = 61.000
Ts = 275.766
Lc = 422.419
U = 40.668
V = 20.335
S.E. = 0.04
R.O. = 61
FOR -L-REV. PROFILE SEE SHEET 27
PAVEMENT REMOVAL
PLAN (HORIZONTAL)
C/A Access Break

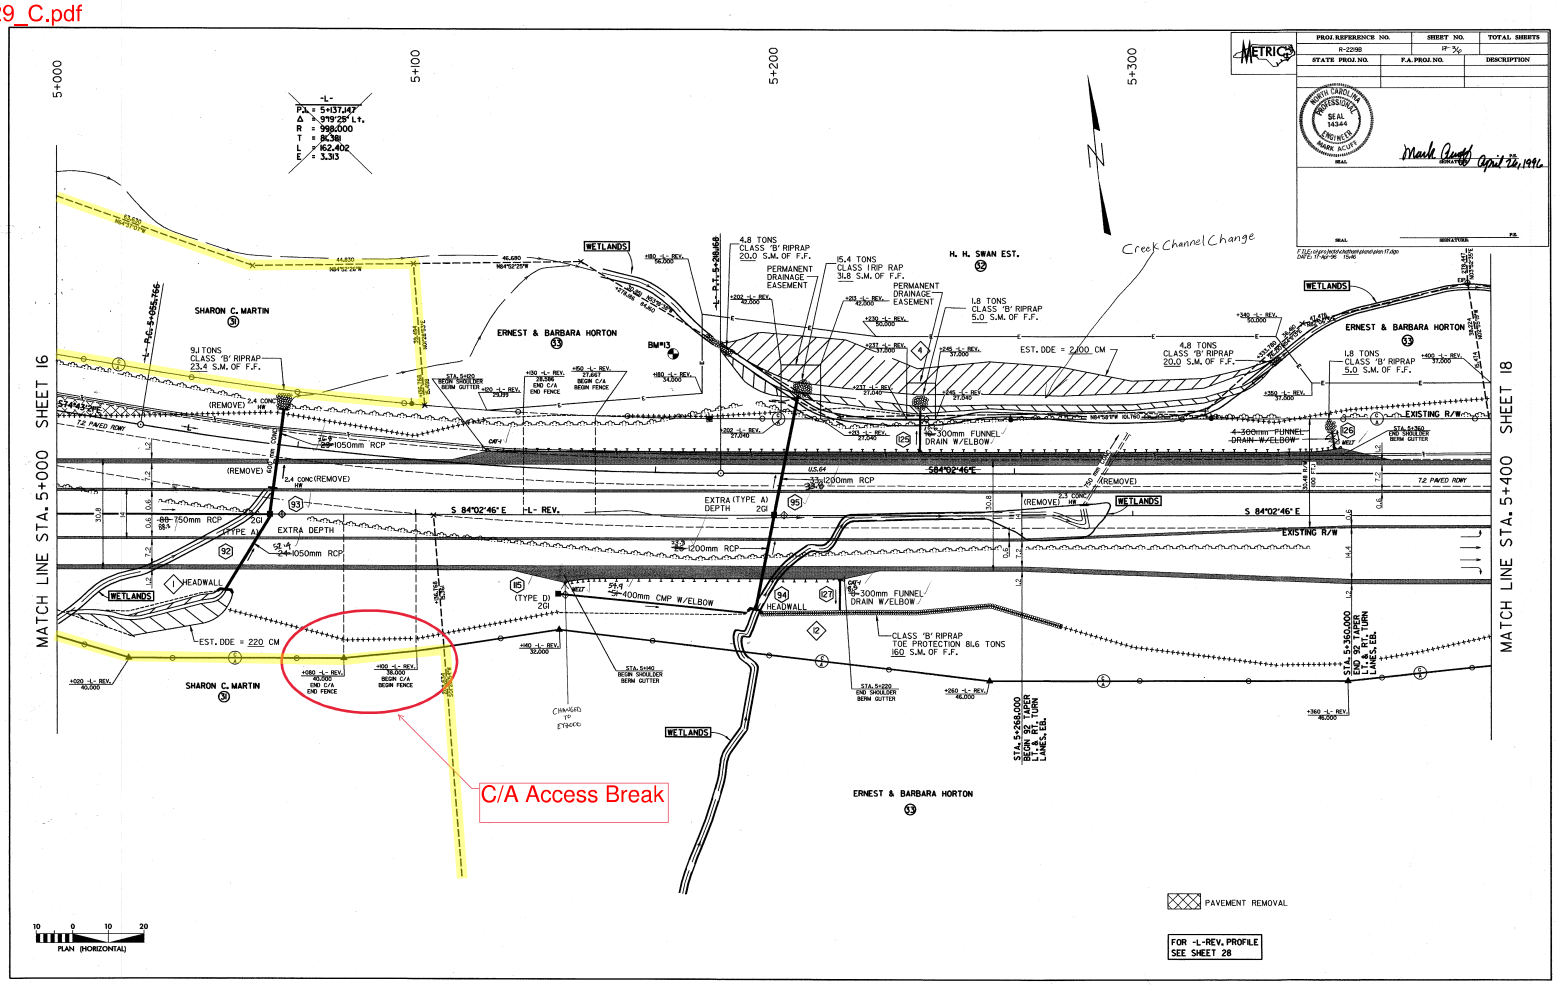
PROJ. REFERENCE NO.
R-2298
SHEET NO.
TOTAL SHEETS
STATE PROJ. NO.
F.A. PROJ. NO.
DESCRIPTION
METRIC
MATCH LINE STA. 5+000 SHEET 16
MATCH LINE STA. 5+400 SHEET 18
5+000
5+100
5+200
5+300
-L-
P.I. = 5+137.147
Δ = 9°19'25" Lt.
R = 998.000
T = 81.381
L = 162.402
E = 3.313
SHARON C. MARTIN
ERNEST & BARBARA HORTON
H. H. SWAN EST.
WETLANDS
Creek Channel Change
EST. DDE = 2.00 CM
EST. DDE = 220 CM
4.8 TONS CLASS 'B' RIPRAP 20.0 S.M. OF F.F.
15.4 TONS CLASS I RIP RAP 31.8 S.M. OF F.F.
PERMANENT DRAINAGE EASEMENT
1.8 TONS CLASS 'B' RIPRAP 5.0 S.M. OF F.F.
9.1 TONS CLASS 'B' RIPRAP 23.4 S.M. OF F.F.
CLASS 'B' RIPRAP TOE PROTECTION 81.6 TONS 160 S.M. OF F.F.
EXISTING R/W
S 84°02'46" E
-L- REV.
C/A Access Break
PAVEMENT REMOVAL
FOR -L-REV. PROFILE SEE SHEET 28
PLAN (HORIZONTAL)