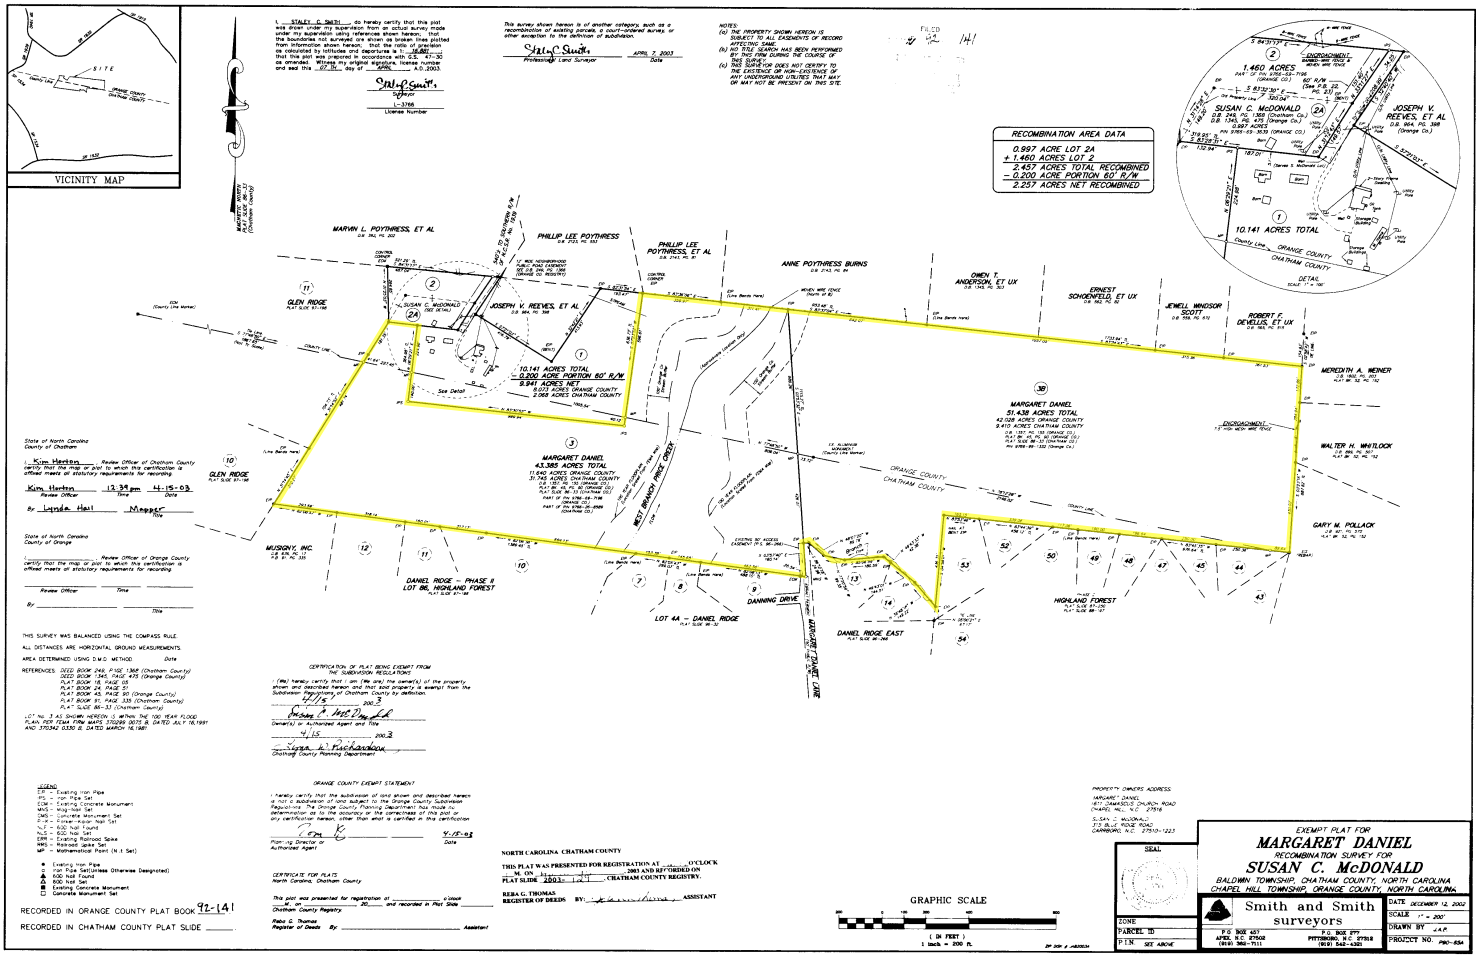
VICINITY MAP
SITE
RECOMBINATION AREA DATA
0.997 ACRE LOT 2A
+ 1.460 ACRES LOT 2
2.457 ACRES TOTAL RECOMBINED
– 0.200 ACRE PORTION 60' R/W
2.257 ACRES NET RECOMBINED
10.141 ACRES TOTAL
0.200 ACRE PORTION 60' R/W
9.941 ACRES NET
8.653 ACRES ORANGE COUNTY
2.065 ACRES CHATHAM COUNTY
MARGARET DANIEL
43.385 ACRES TOTAL
11.945 ACRES ORANGE COUNTY
31.745 ACRES CHATHAM COUNTY
MARGARET DANIEL
51.438 ACRES TOTAL
42.028 ACRES ORANGE COUNTY
9.410 ACRES CHATHAM COUNTY
SUSAN C. McDONALD
JOSEPH V. REEVES, ET AL
1.460 ACRES
10.141 ACRES TOTAL
DETAIL
MARVIN L. POYTHRESS, ET AL
PHILLIP LEE POYTHRESS
PHILLIP LEE POYTHRESS, ET AL
ANNE POYTHRESS BURNS
OWEN T. ANDERSON, ET UX
ERNEST SCHOENFELD, ET UX
JEWELL WINDSOR SCOTT
ROBERT F. DEVELLIS, ET UX
MEREDITH A. MEINER
WALTER H. WHITLOCK
GARY M. POLLACK
GLEN RIDGE
MUSGNY, INC.
DANIEL RIDGE – PHASE II
LOT 86, HIGHLAND FOREST
LOT 4A – DANIEL RIDGE
DANIEL RIDGE EAST
HIGHLAND FOREST
DANNING DRIVE
MARGARET DANIEL LANE
WEST BRANCH PRICE CREEK
ORANGE COUNTY
CHATHAM COUNTY
GRAPHIC SCALE
1 inch = 200 ft.
EXEMPT PLAT FOR
MARGARET DANIEL
RECOMBINATION SURVEY FOR
SUSAN C. McDONALD
BALDWIN TOWNSHIP, CHATHAM COUNTY, NORTH CAROLINA
CHAPEL HILL TOWNSHIP, ORANGE COUNTY, NORTH CAROLINA
Smith and Smith surveyors
P.O. BOX 457
APEX, N.C. 27502
(919) 362-7111
P.O. BOX 277
PITTSBORO, N.C. 27312
(919) 542-4351
DATE: DECEMBER 12, 2002
SCALE: 1" = 200'
DRAWN BY: A.A.P.
PROJECT NO.: PRO-854
SEAL
ZONE
PARCEL ID
P.I.N. SEE ABOVE
RECORDED IN ORANGE COUNTY PLAT BOOK 92-141
RECORDED IN CHATHAM COUNTY PLAT SLIDE _____

2003-129